
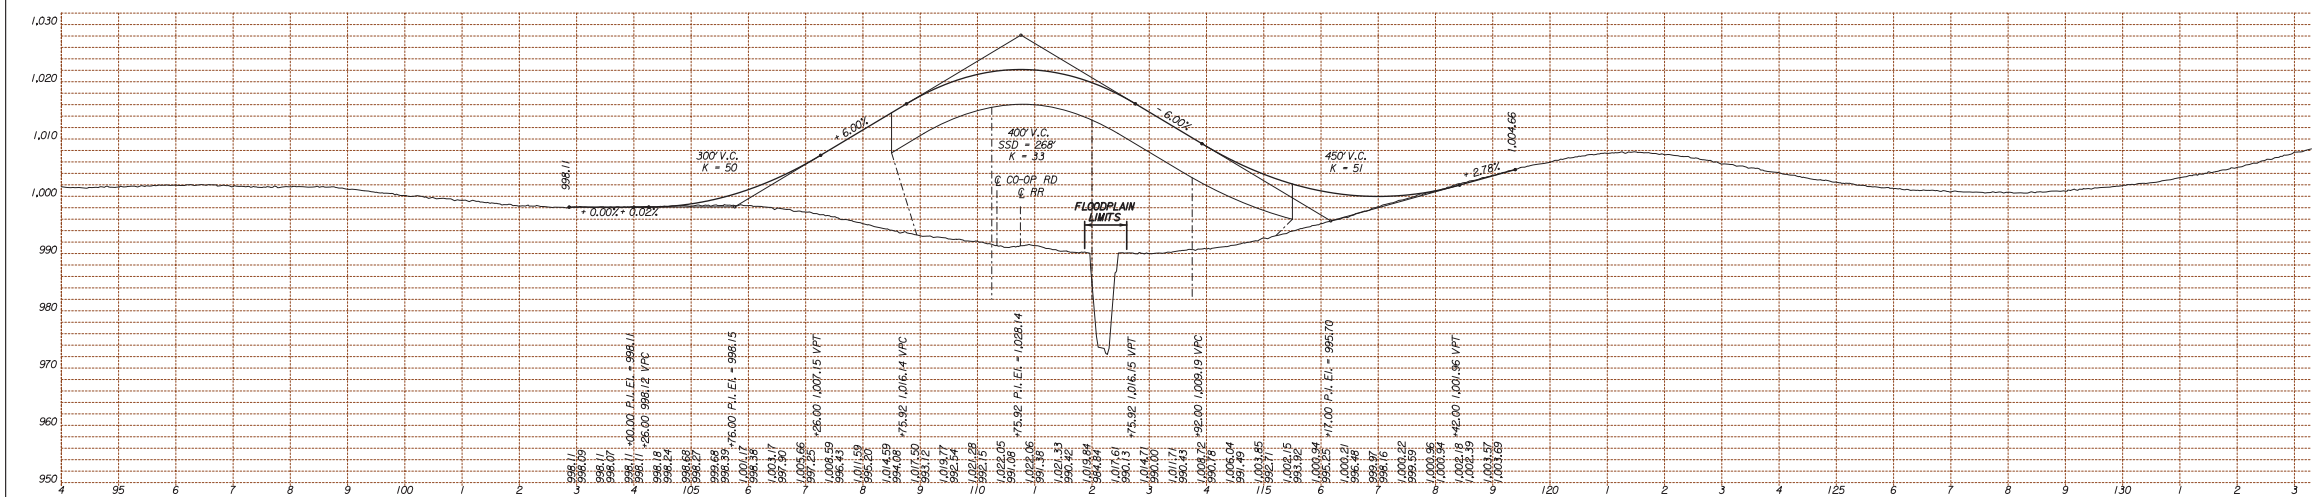
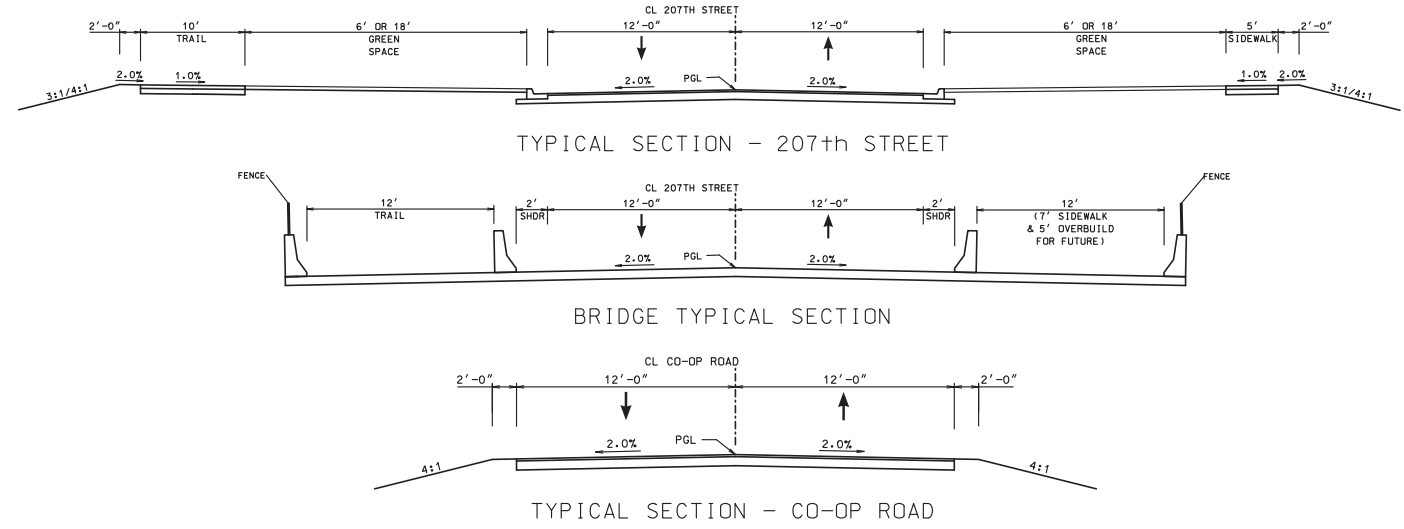


ON ALIGNMENT OPTION A




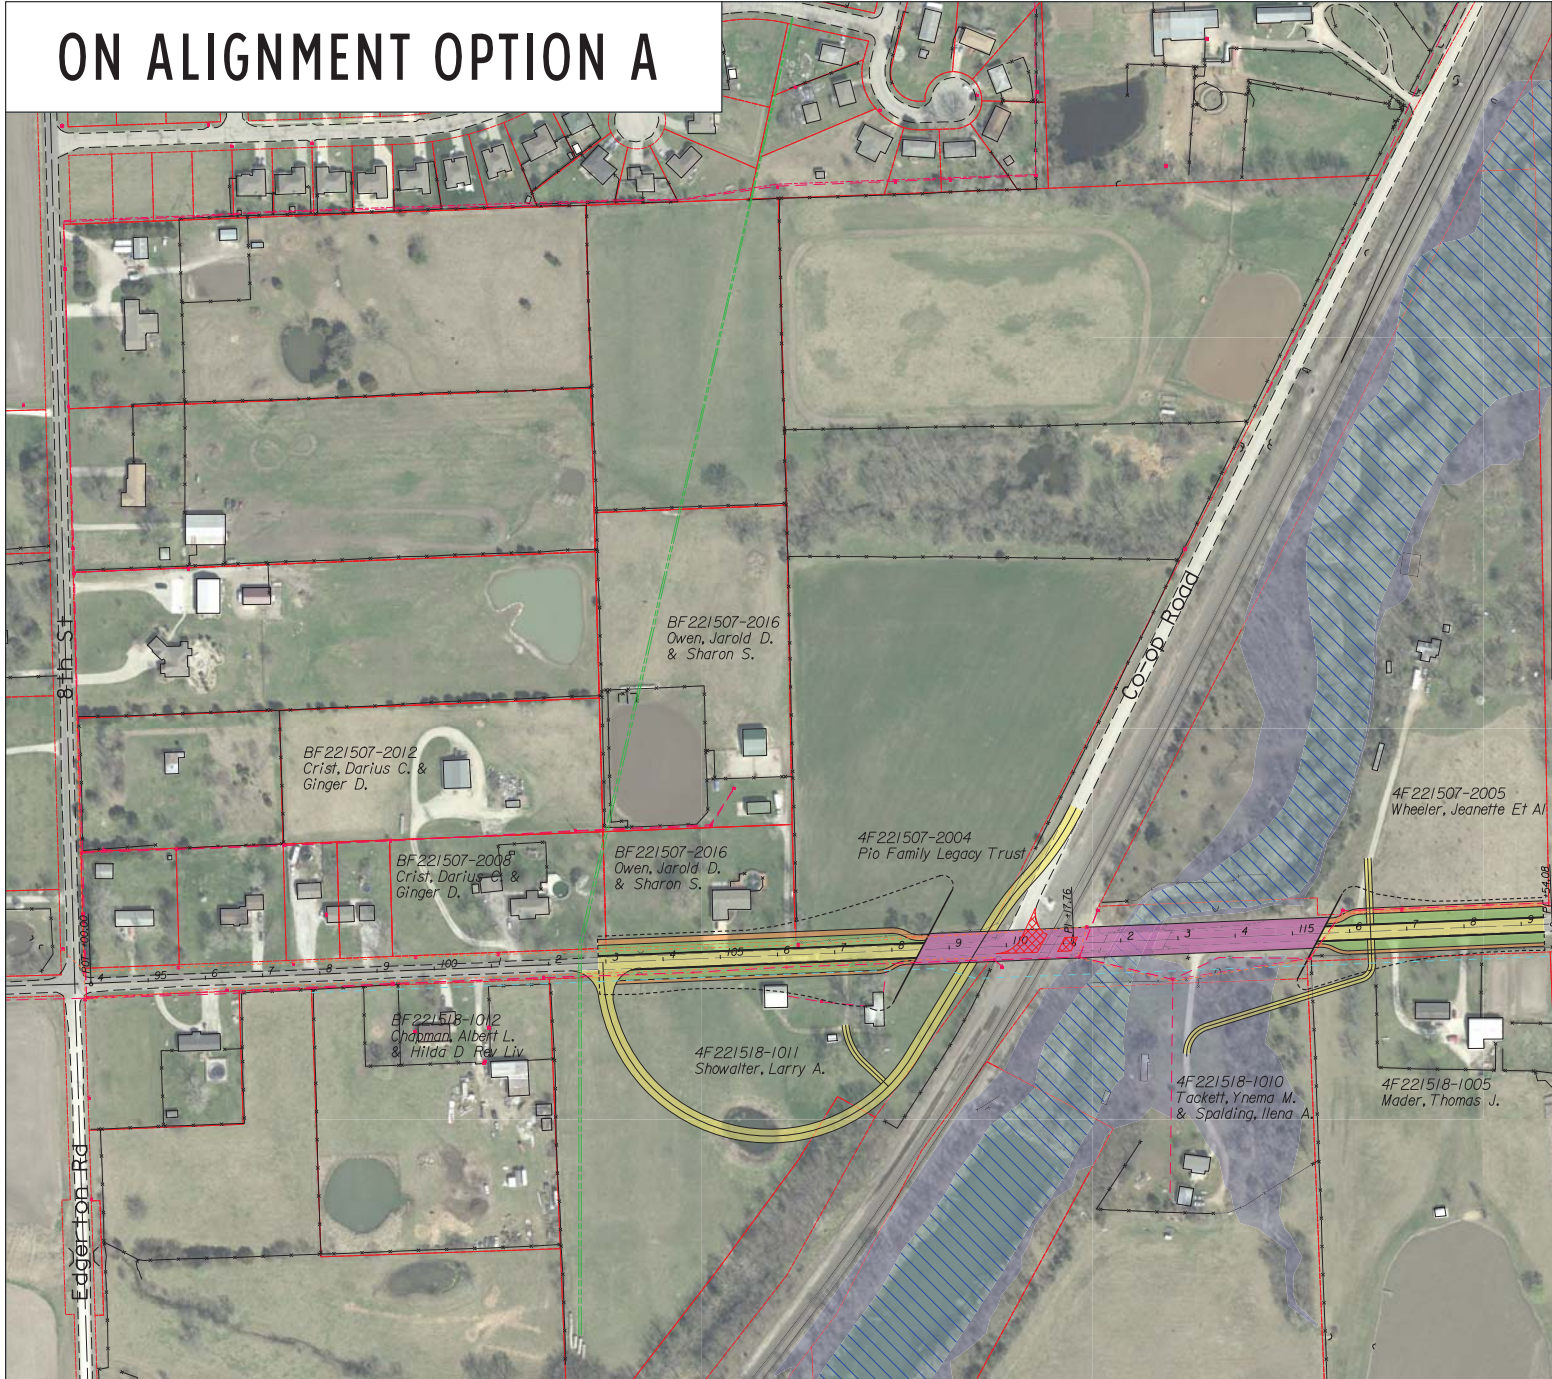


- LEGEND
- PAVEMENT
 - BRIDGE
 - SIDEWALK / TRAIL
 - GREEN SPACE
 - CROSSING REMOVAL (OPTIONAL)
 - FEMA FLOODPLAIN
 - FEMA FLOODWAY




APRIL 19, 2018

CITY OF EDGERTON
207TH STREET
GRADE SEPARATION

ON ALIGNMENT OPTION B

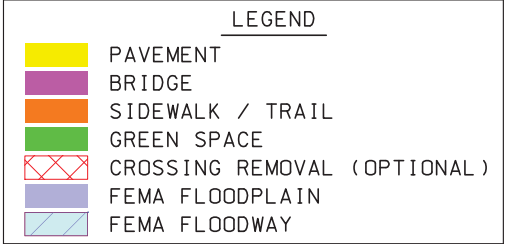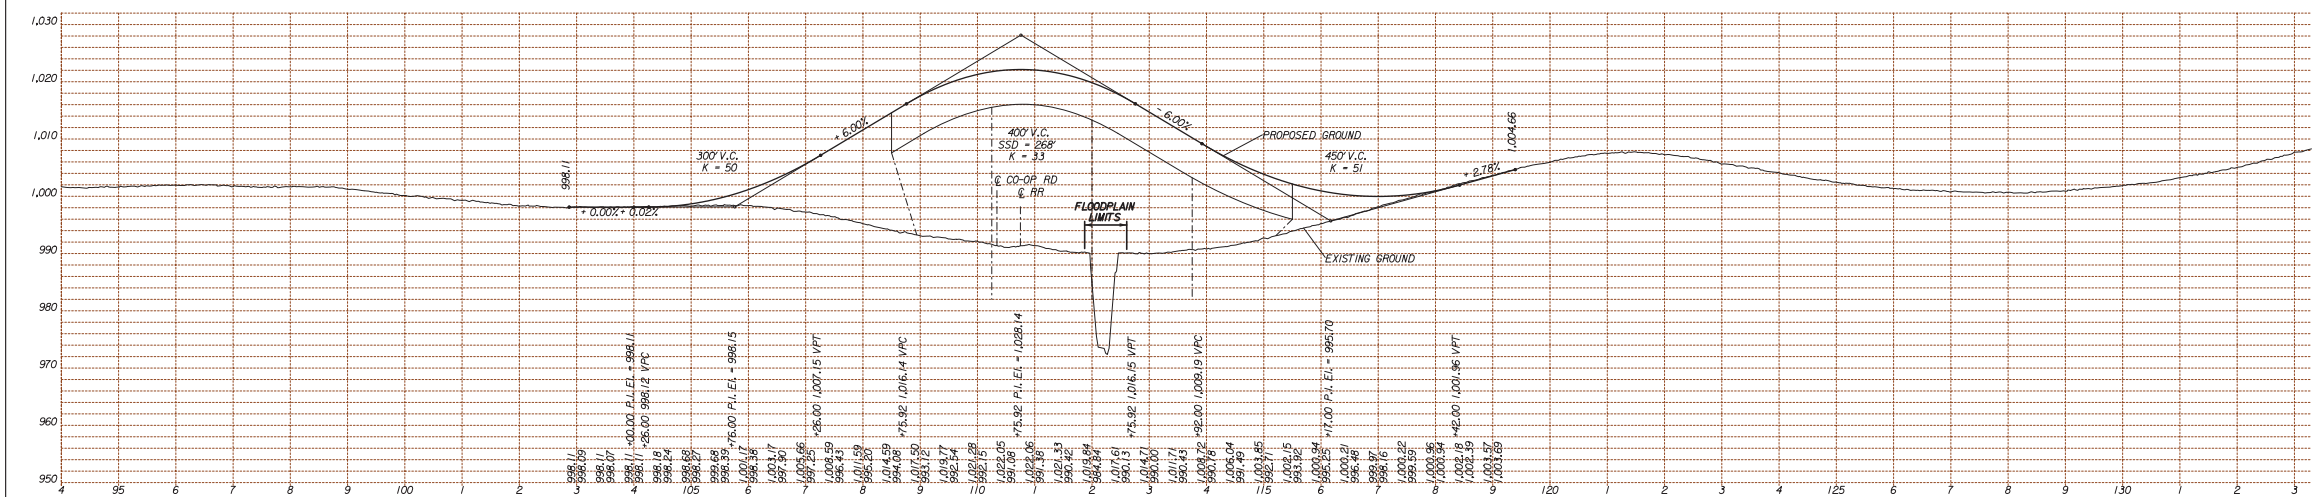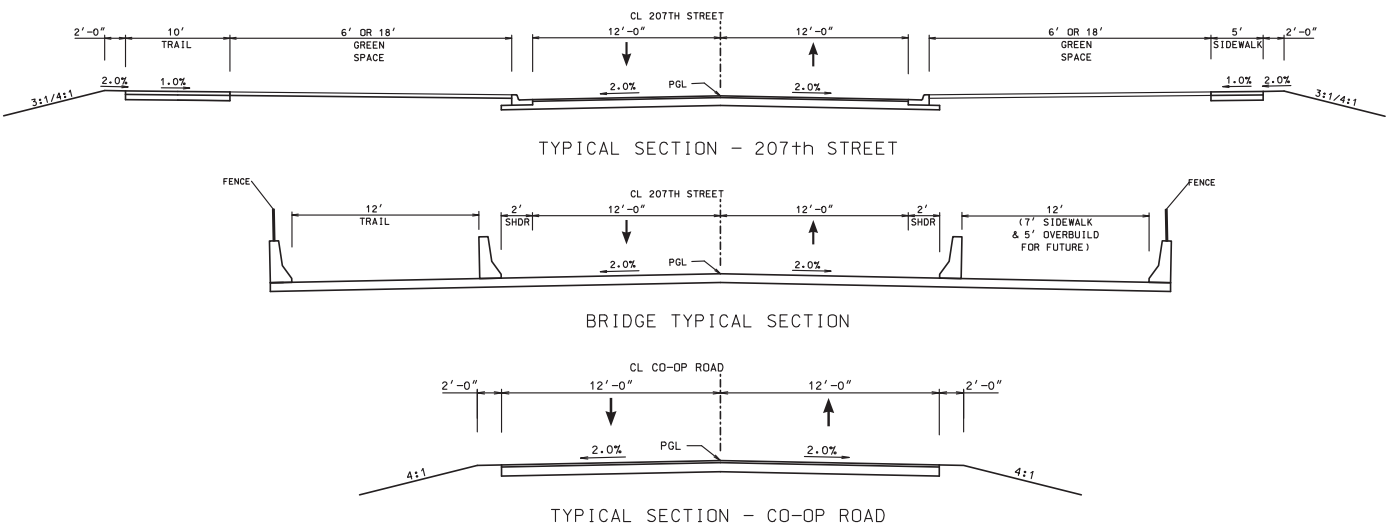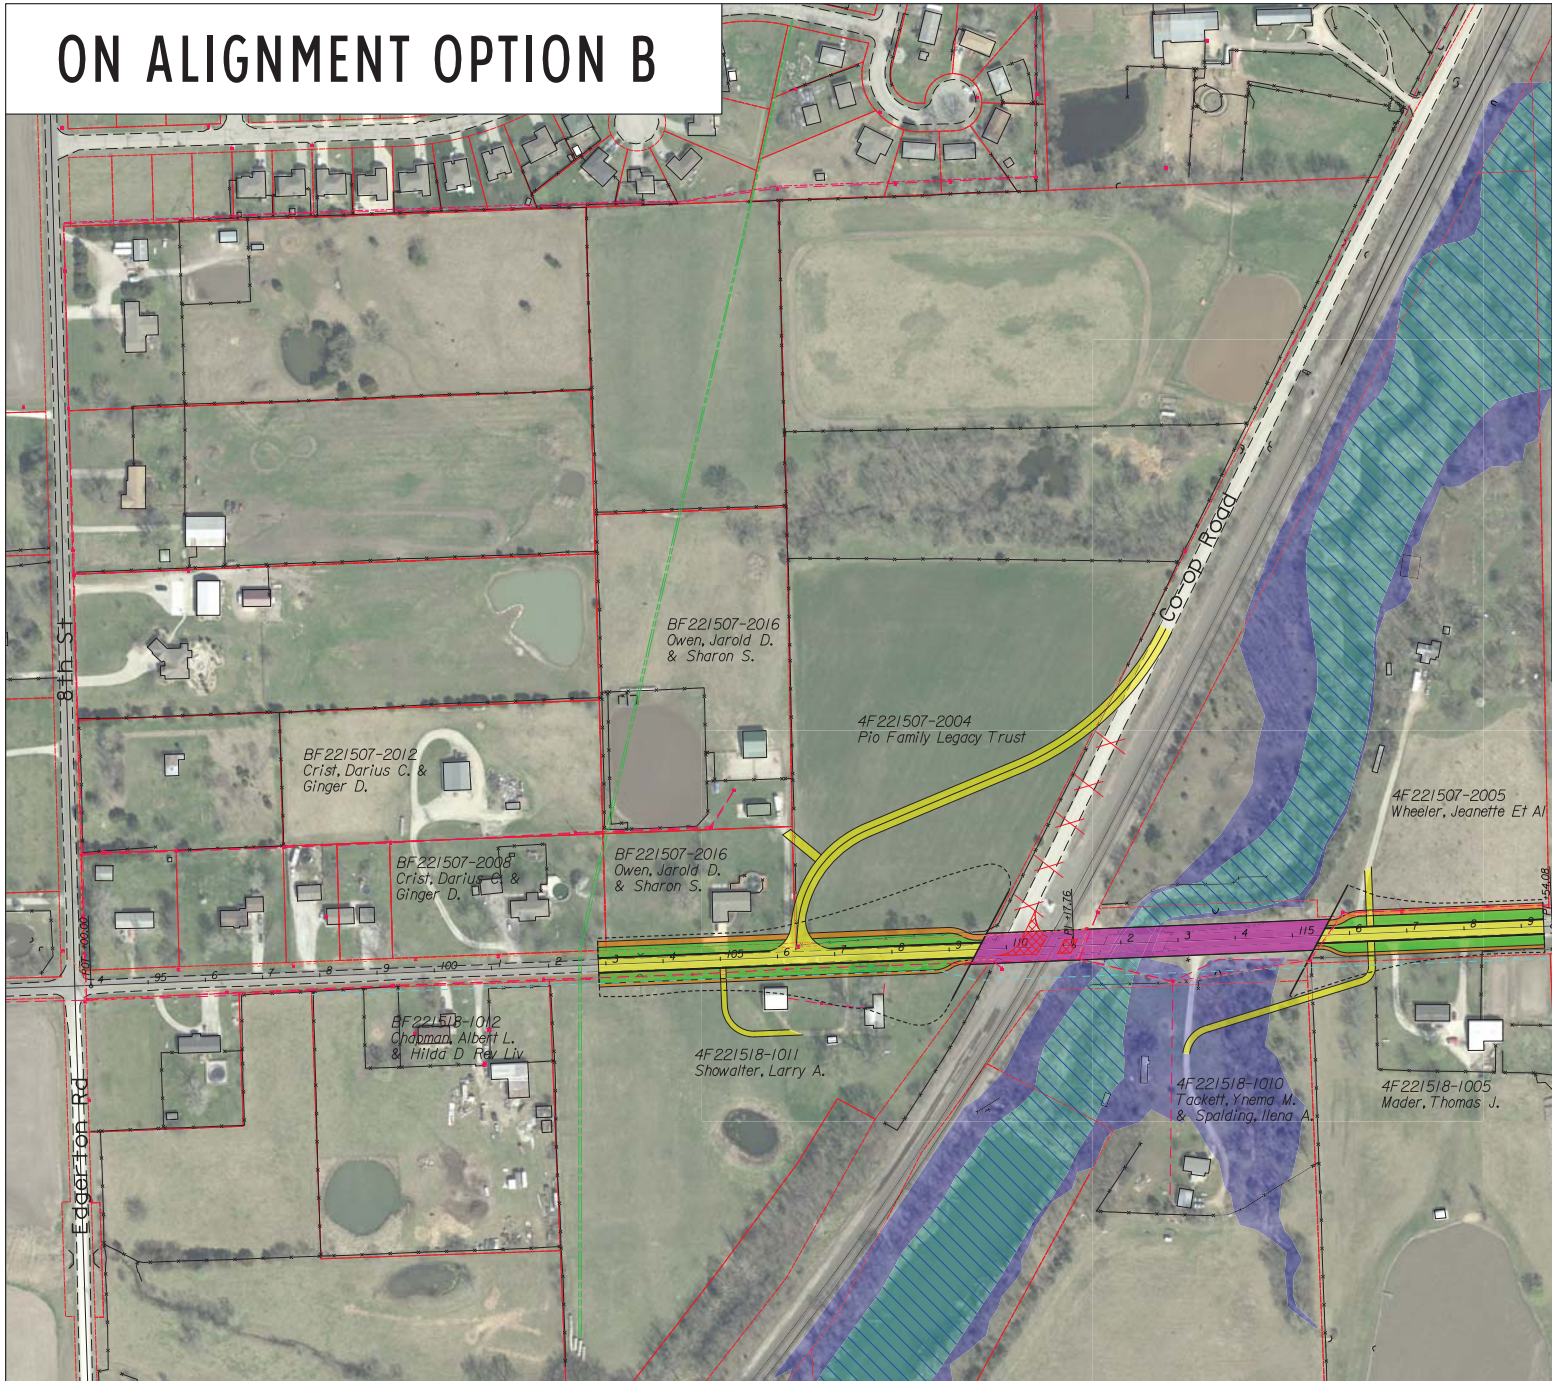

OFF ALIGNMENT OPTION

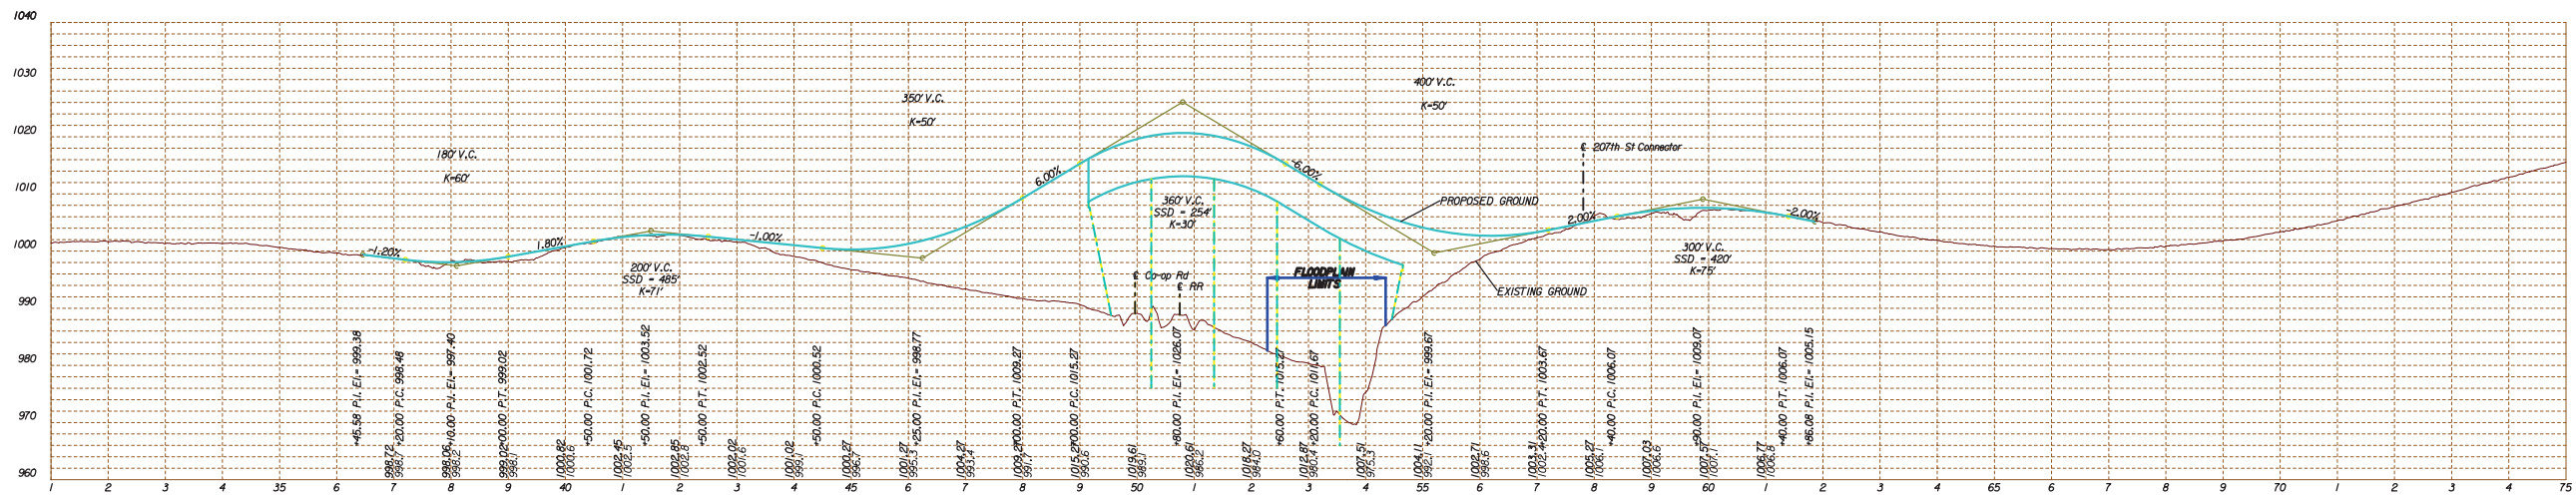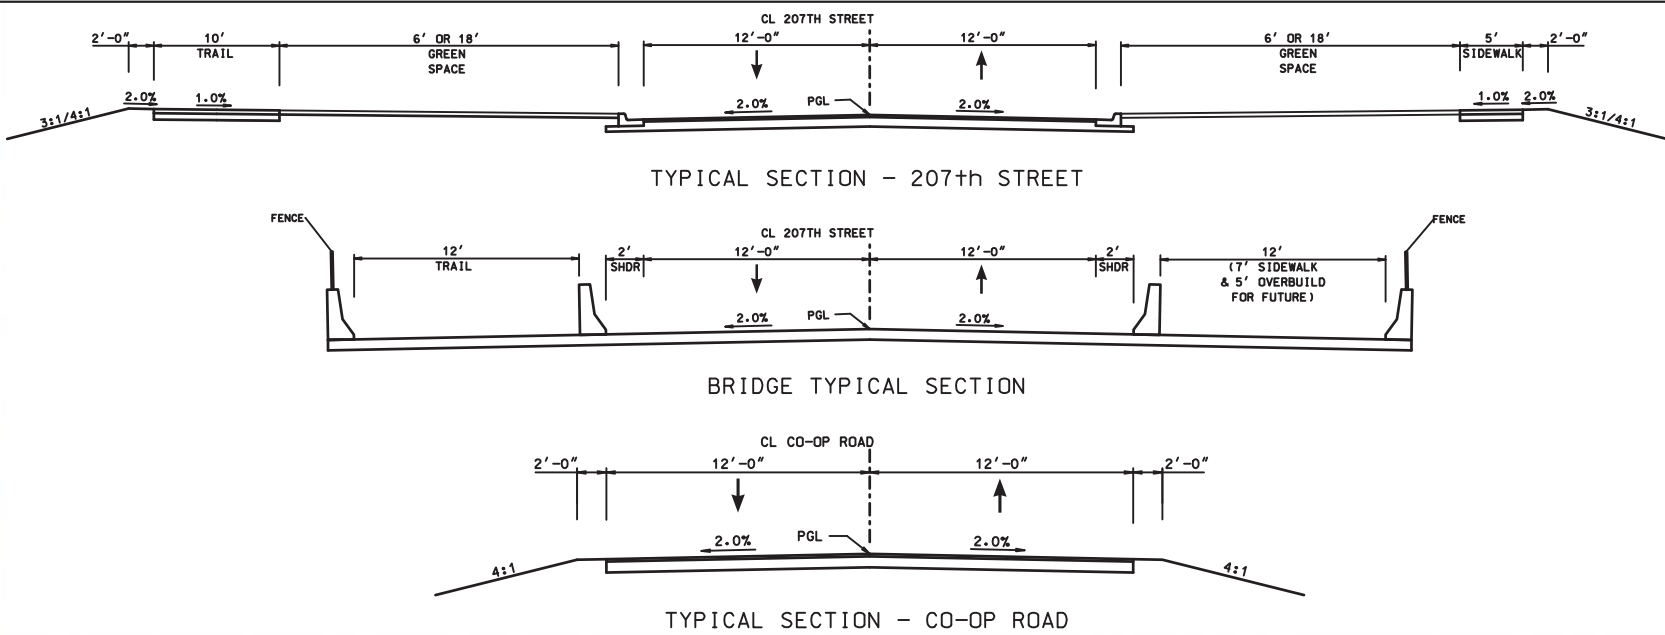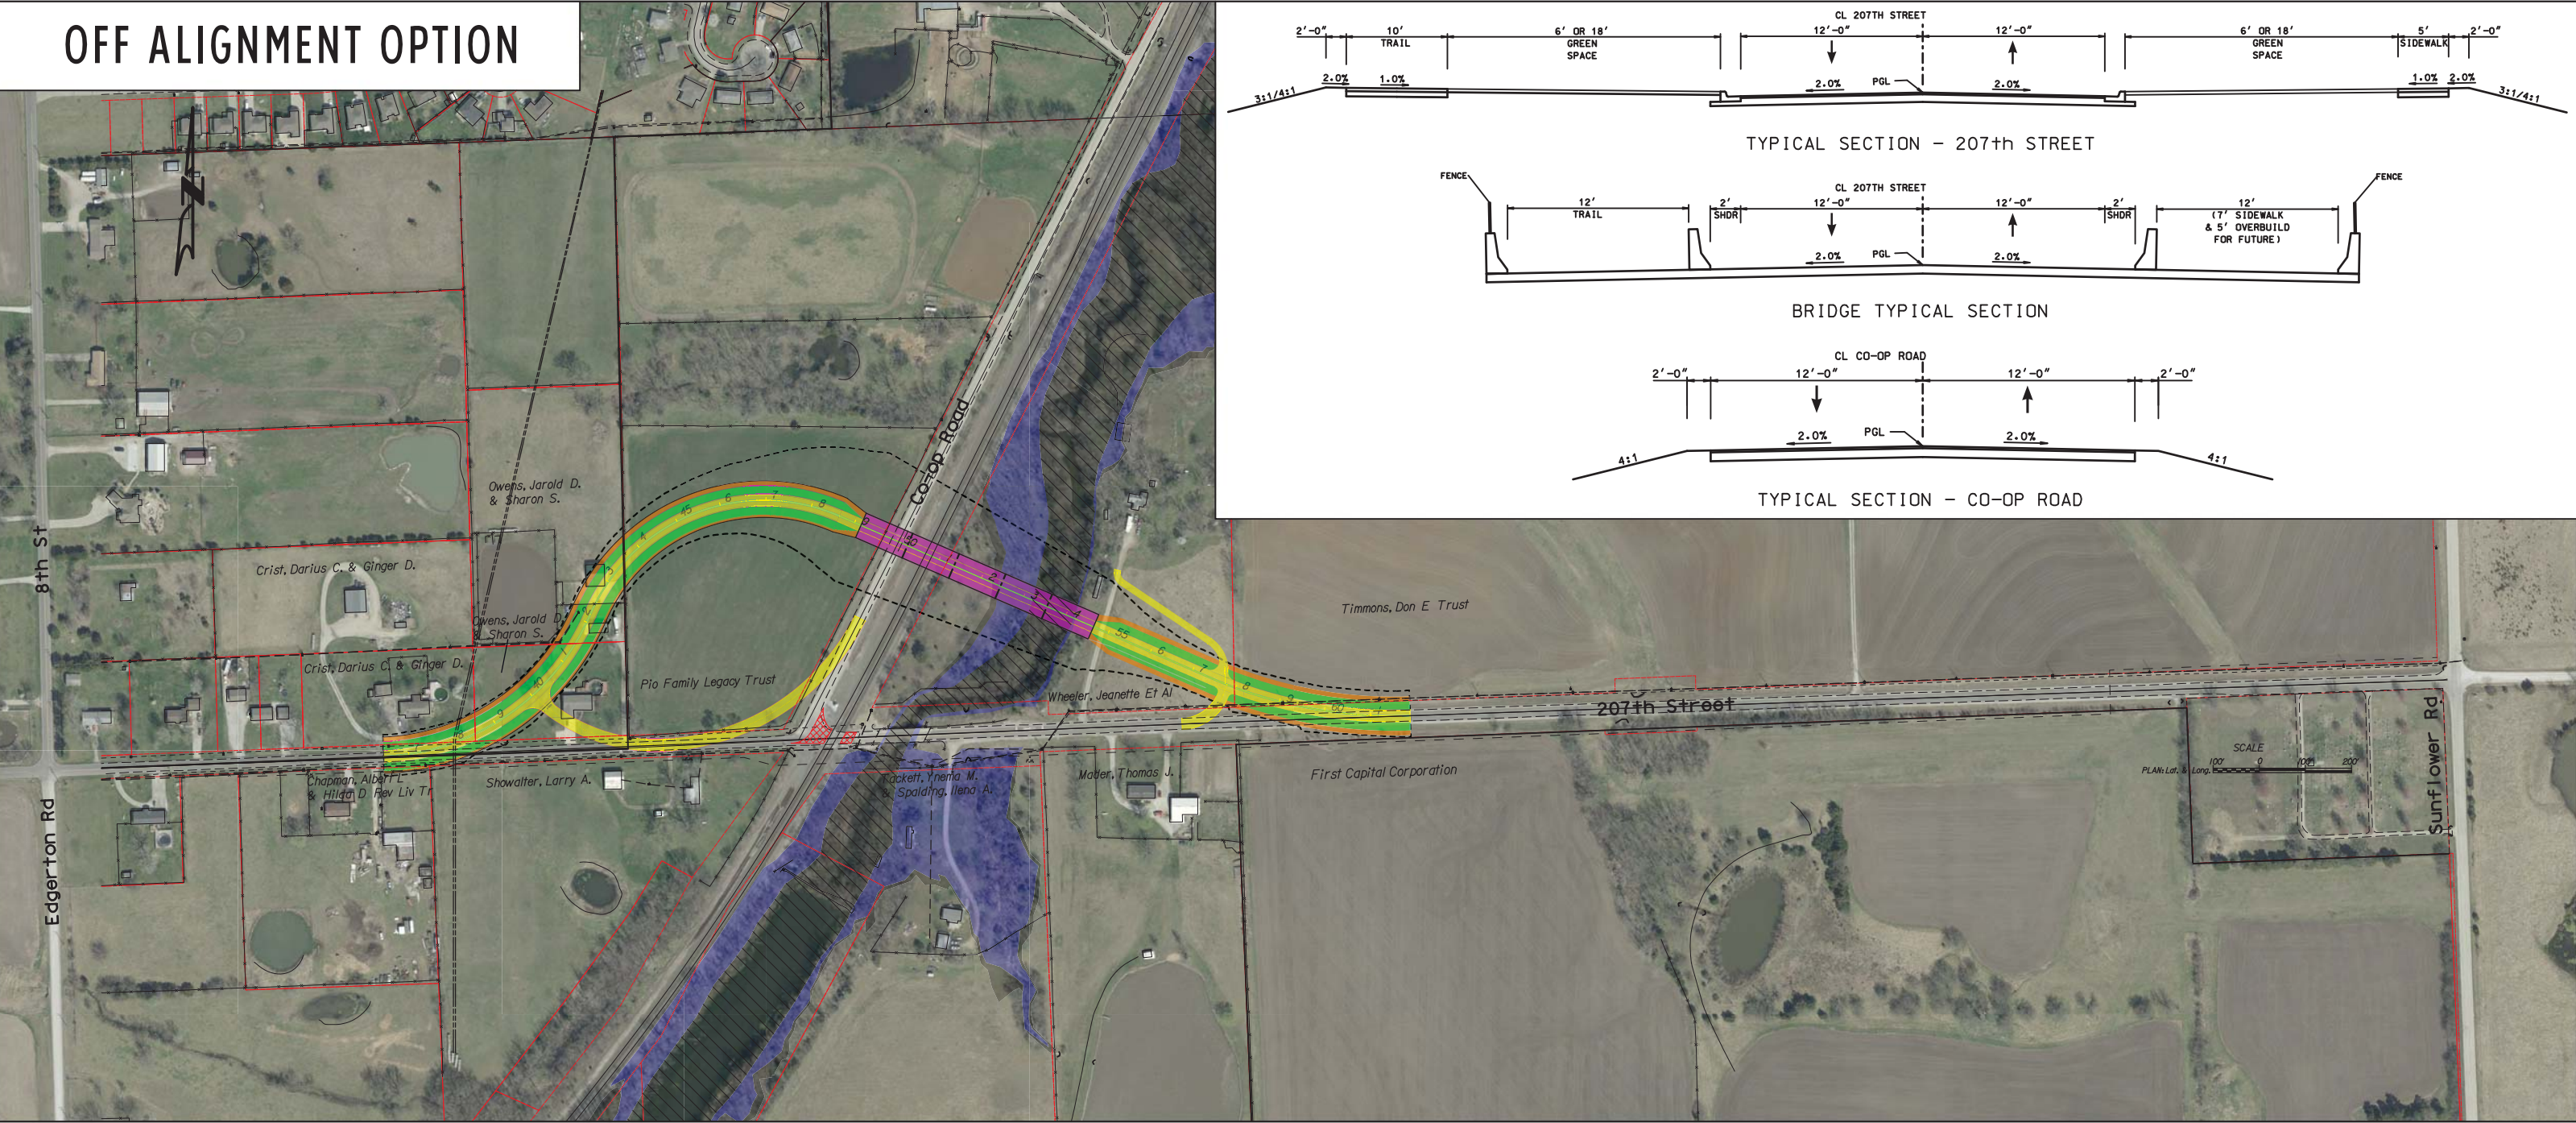

LEGEND

- PAVEMENT
- BRIDGE
- SIDEWALK / TRAIL
- GREEN SPACE
- CROSSING REMOVAL (OPTIONAL)
- FEMA FLOODPLAIN
- FEMA FLOODWAY

APRIL 19, 2018

CITY OF EDGERTON
207TH STREET
GRADE SEPARATION